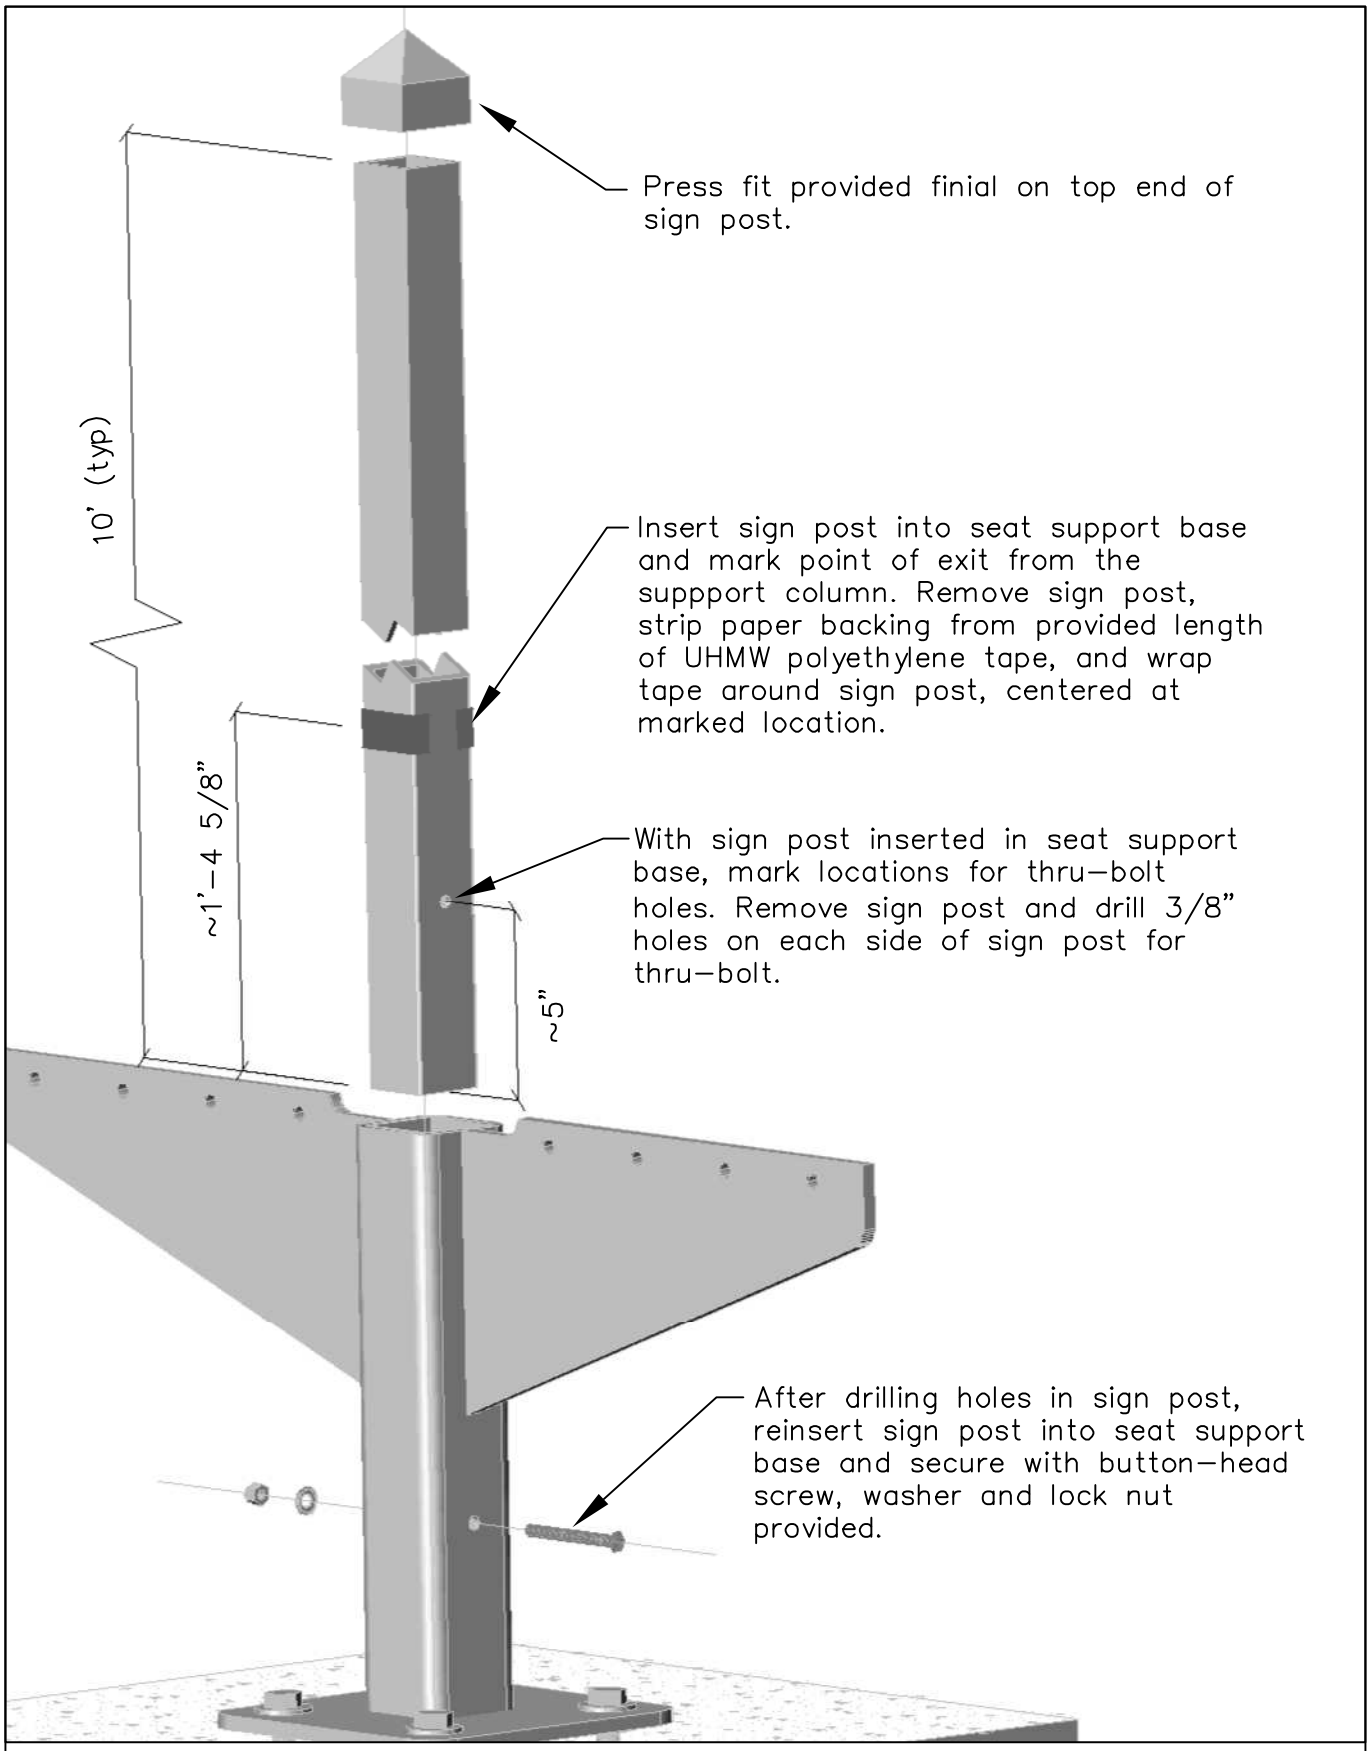

FIGURE 5 – SIGN POST INSTALLATION